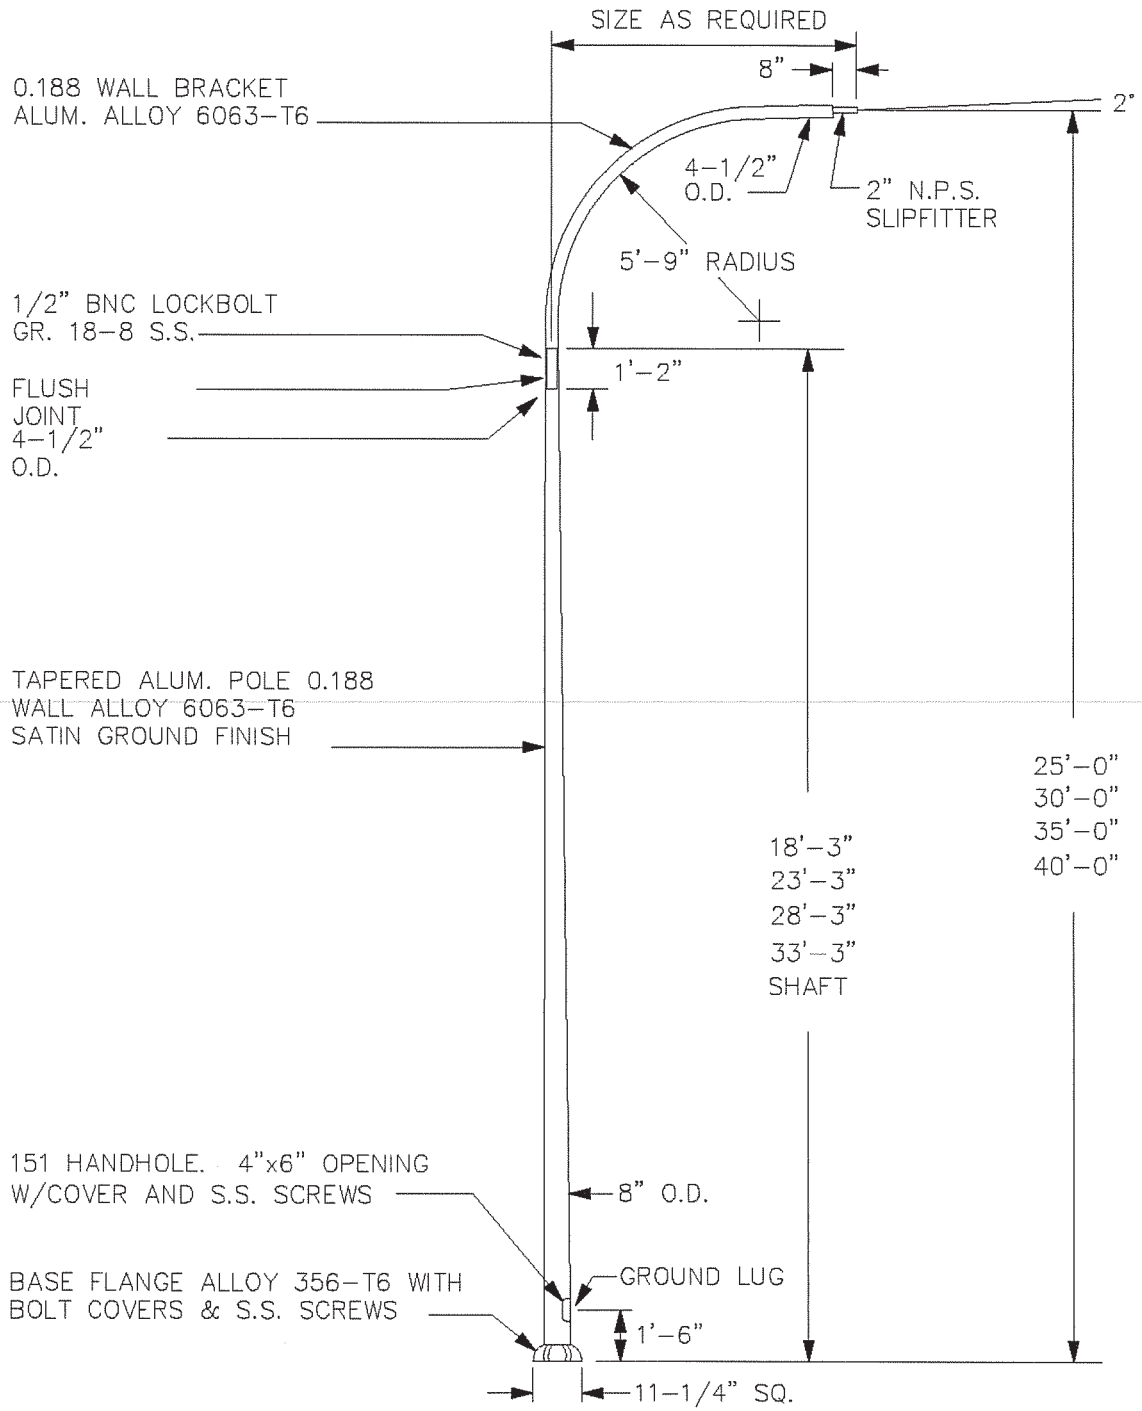

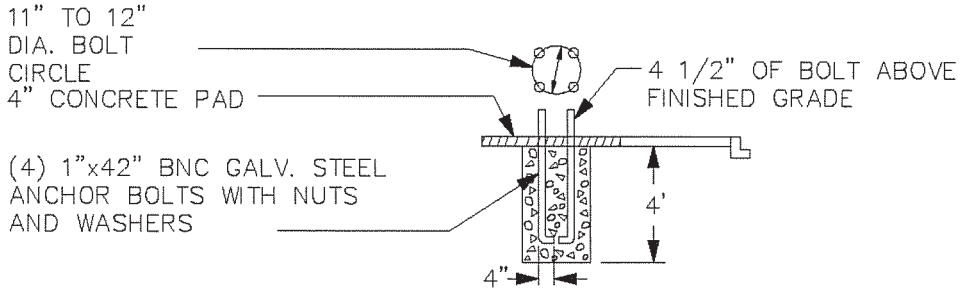

CITY OF RENTON PUBLIC WORKS DEPARTMENT	**STANDARD 25' - 40' DAVIT POLE**	**STD. PLAN – 115** APPROVED: Gregg Zimmerman 6/11/12 DATE